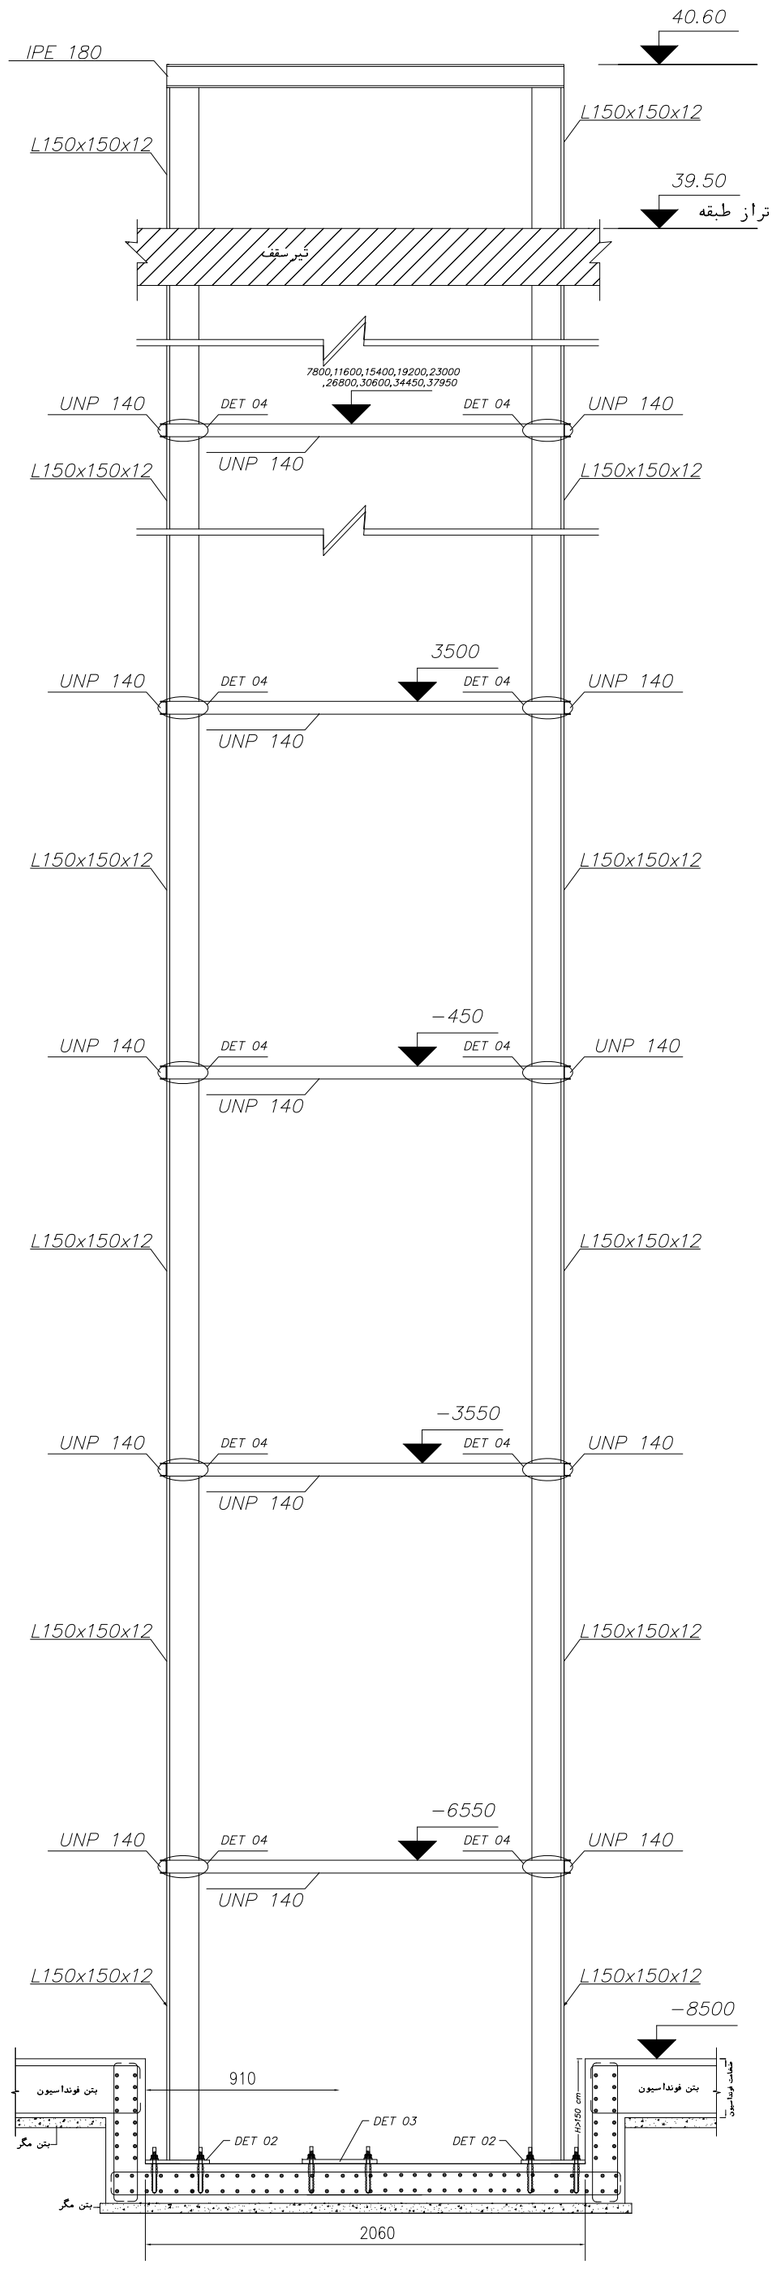

SEC A-A

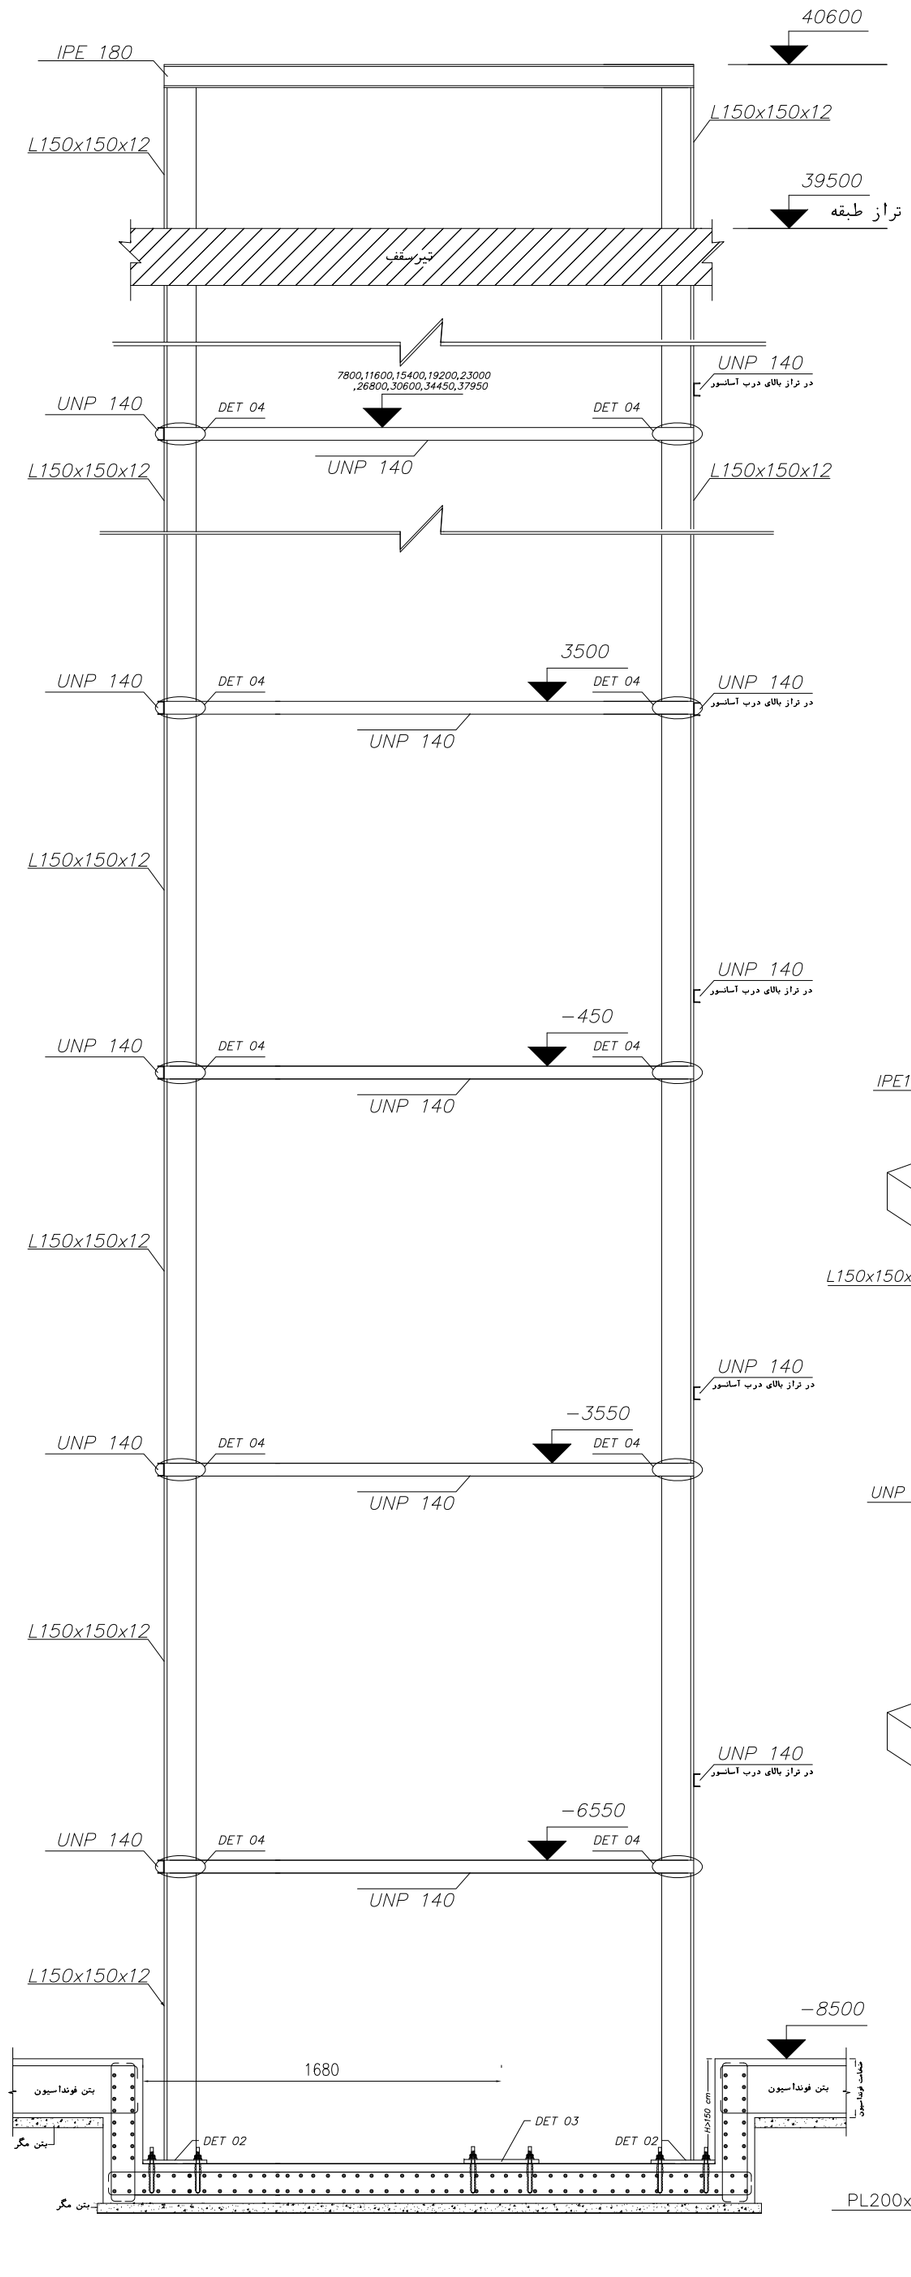

SEC B-B

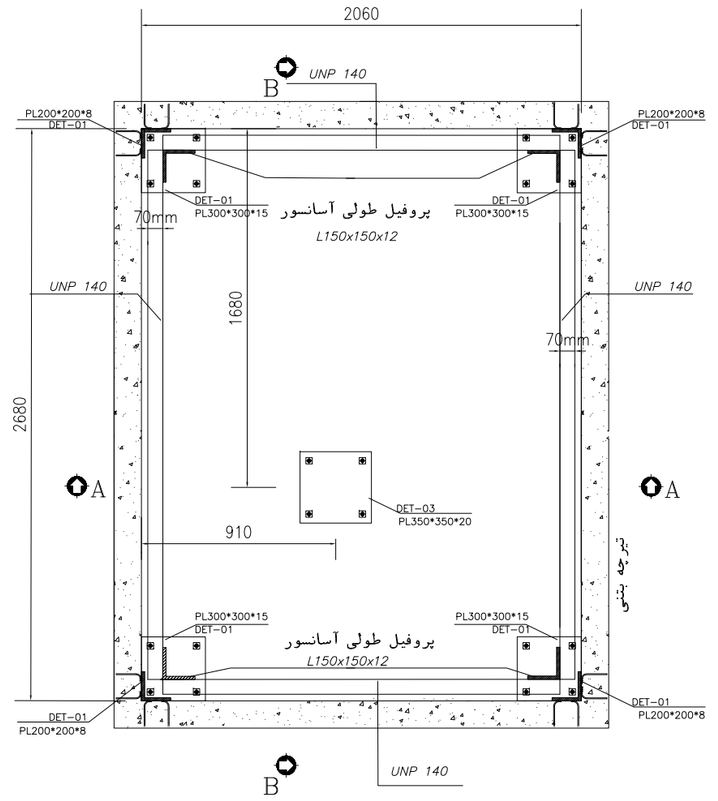

جزئیات اتصال پروفیل آسانسور به سازه بتنی

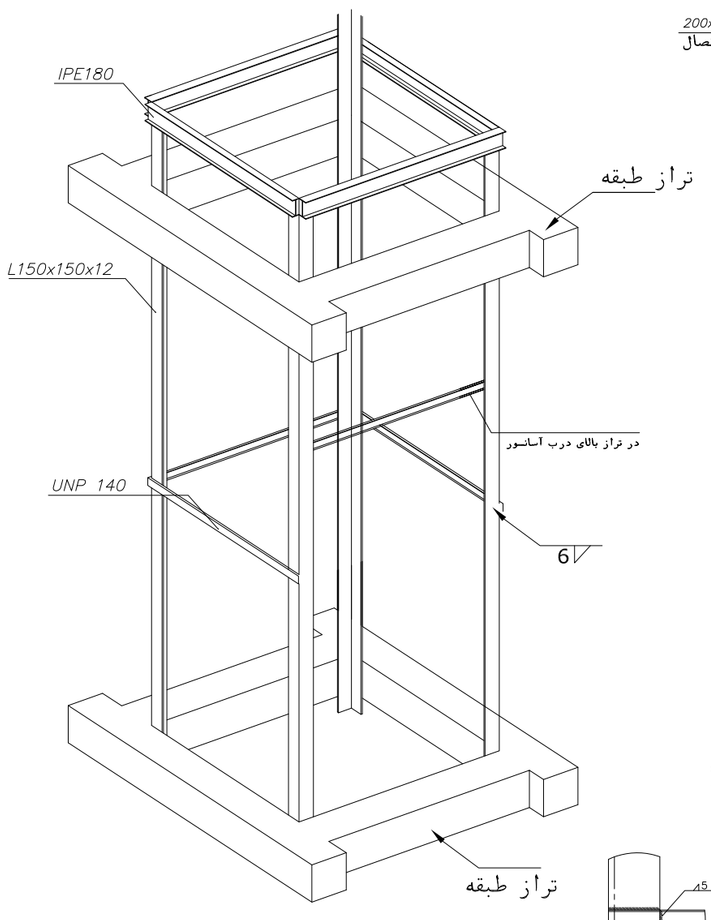

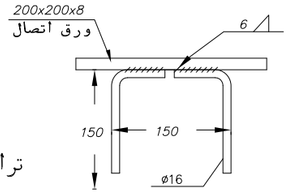

DET 01

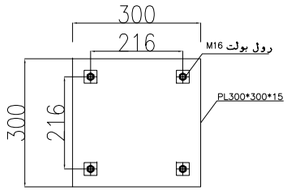

DET 02

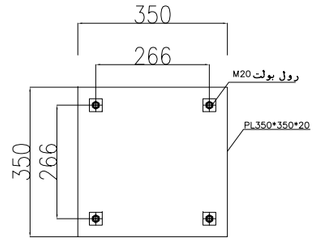

DET 03

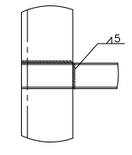

DET 04

جزئیات اتصال آسانسور باید به تایید شرکت سازنده‌ی آسانسور برسد.
جهت مهار شاسیهای آسانسور می‌بایستی در چهار گوشه‌ی کف آسانسور چهار عدد پلیت به ابعاد PL300x300x15 با چهار عدد رول بولت M16 تعبیه شود.
جهت مهار شاسی آسانسور می‌بایستی در روی تیرهای اطراف چاله آسانسور در طبقات چهار عدد پلیت به ابعاد PL200x200x8 با دو شاخک ø16 تعبیه شود.

NOTE :

1-UNLESS OTHERWISE NOTED ALL DIMENSIONS ARE IN MILLIMETERS.
2-BAR MATERIAL PROERTY DATA :
f'c = 250 kg/cm²
Fy = 4000kg/cm²
Ec = 250000 kg/cm²
Es = 2100000 kg/cm²
3-PROFILE MATERIAL PROERTY DATA :
Fy = 2400kg/cm²
Fy = 3600kg/cm²
4-BAR DESIGN & IMPLANT MUST BE PERFORMED BY EXPERT COMPANY

LEGEND AND ABBREVIATION :

PART LIST

pos	MATERIAL	BAR	QTY	LENGTH&SHAPE	WEIGHT (kg) UNIT	WEIGHT (kg) TOTAL

Rev.	ISSUE DATE	DESCRIPTION	PREP. BY	CHKD. BY	APPR. BY
4					
3					
2					
1					
0	18-JULY-2022	AFC	M.M.J		

CLIENT:

PROJECT TITLE:
OZGHOL 13PER

TITLE:
STRUCTURAL DRAWING

ARIAN
ALMAS LIFT

NOMINAL LOAD(KG):1000	SPEED(M/S):1.6	SCALE	SIZE	SHEET	REV
TERAVEL(MM):~35200	CAR:1100*2100		A3	1 / 1	0

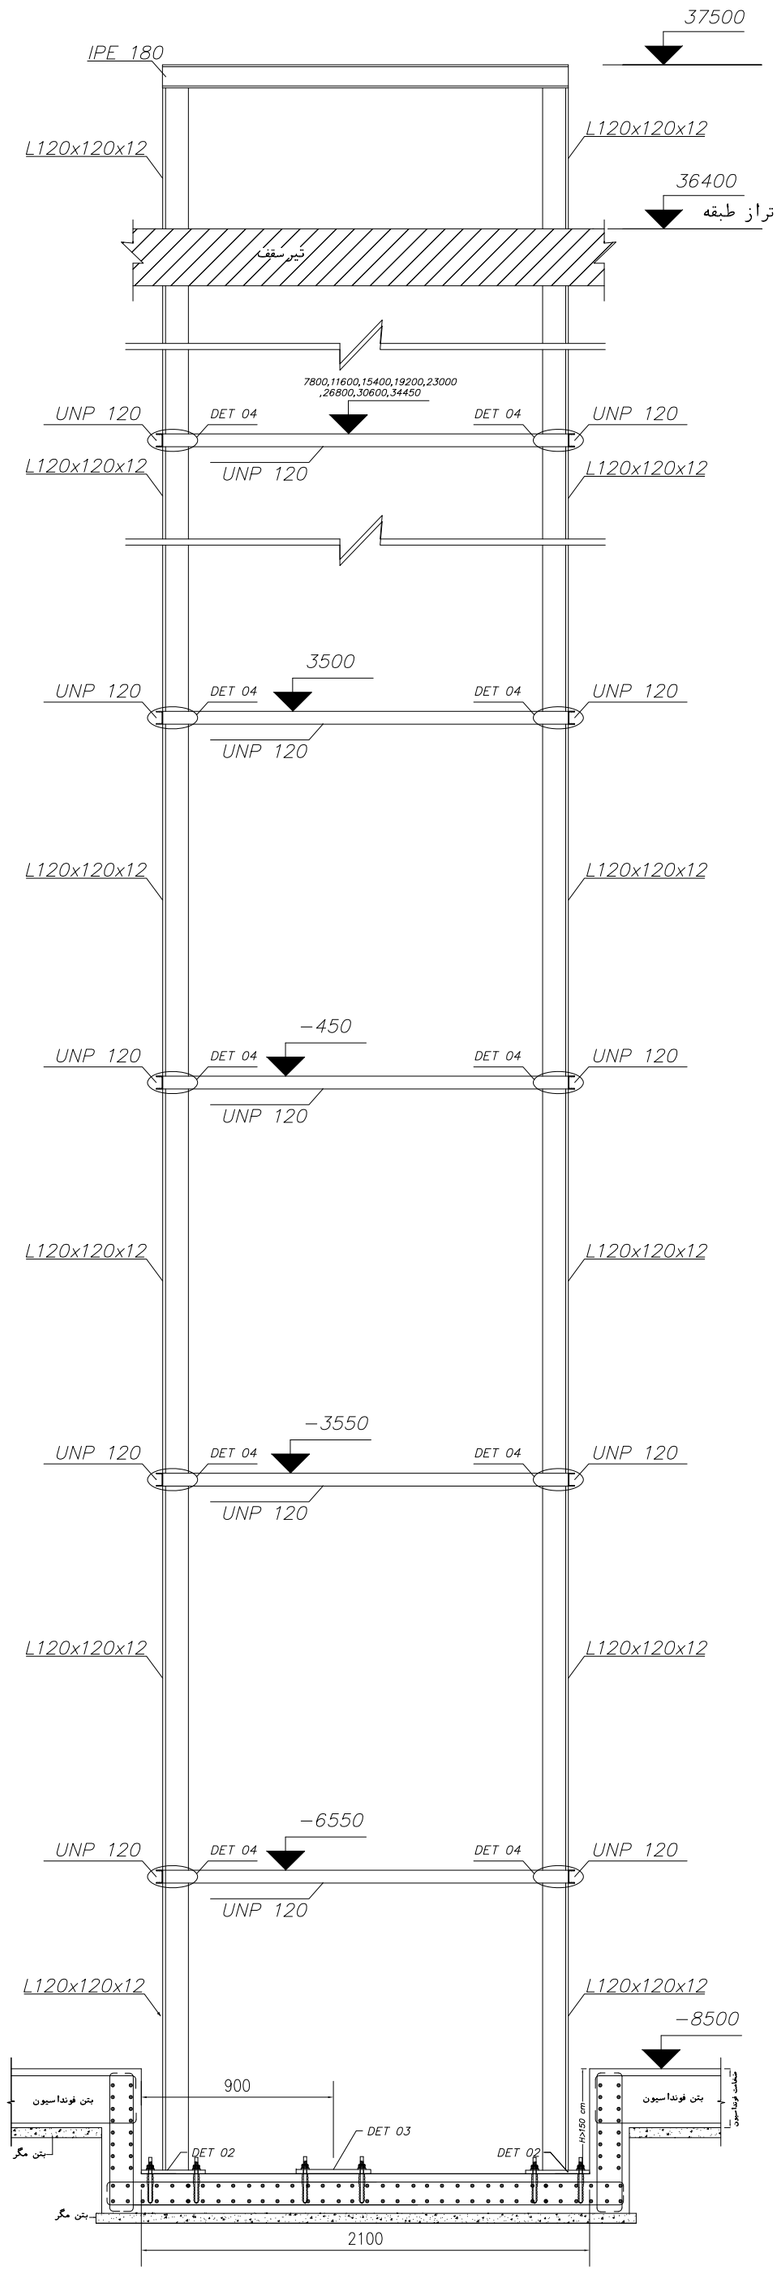

SEC A−A

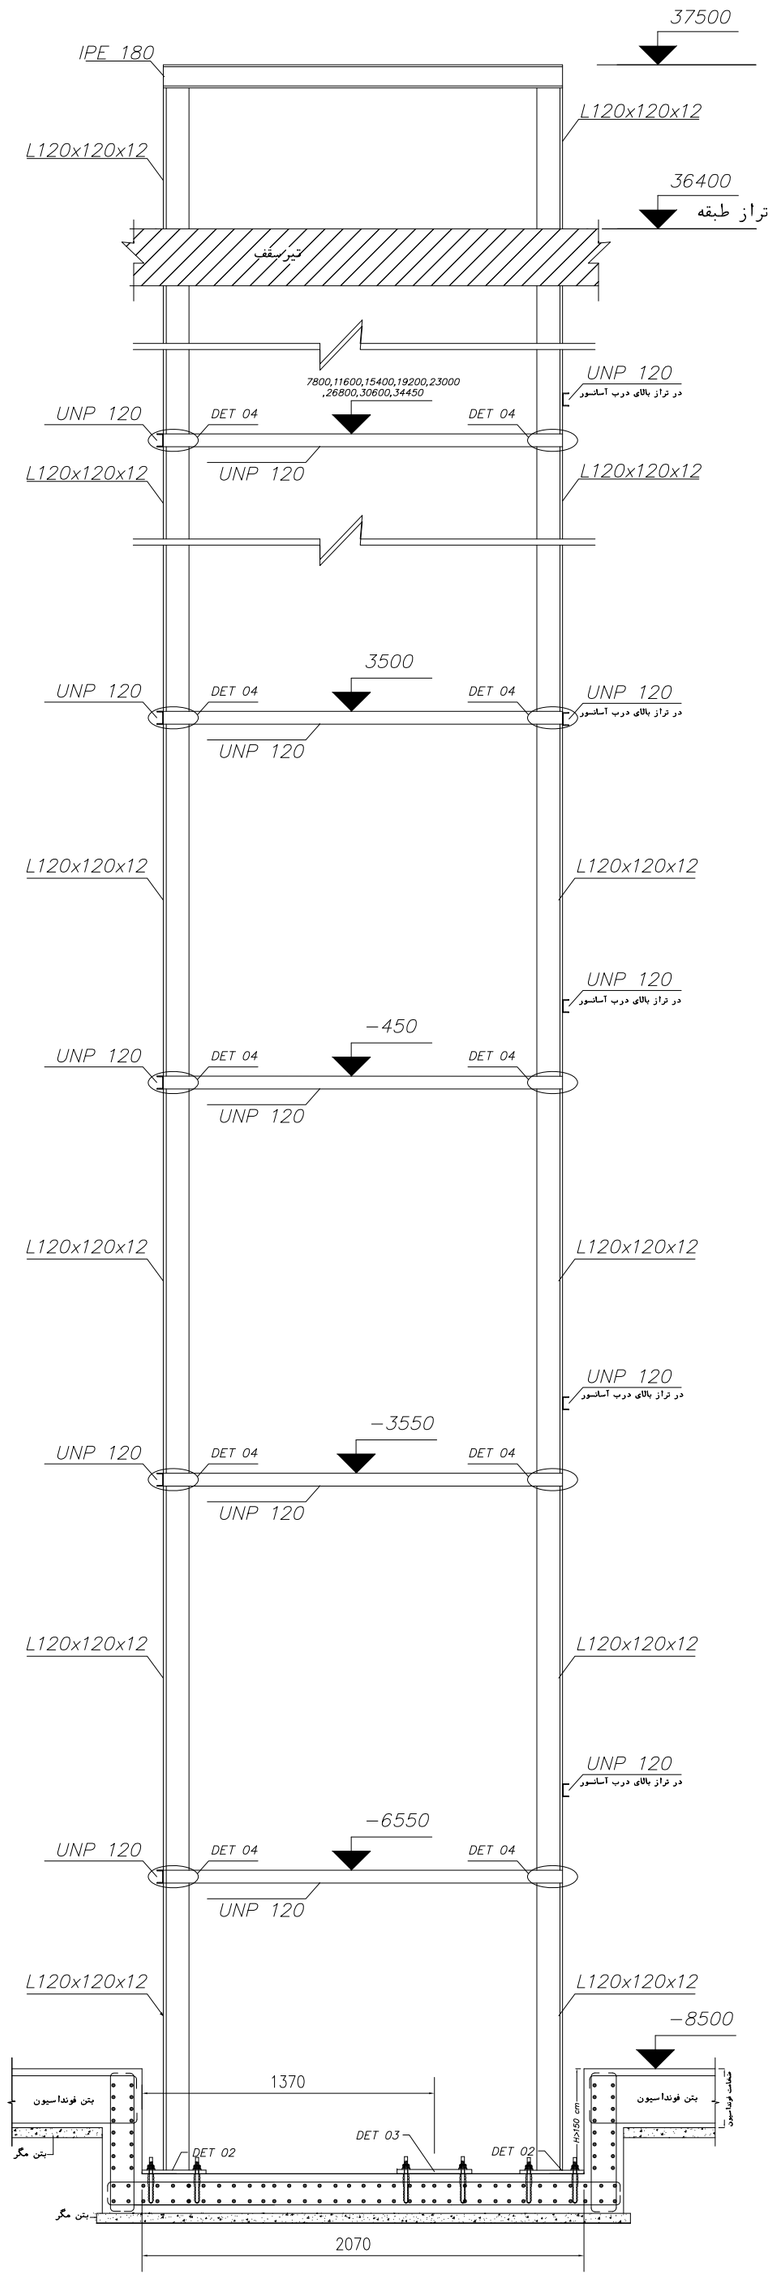

SEC B−B

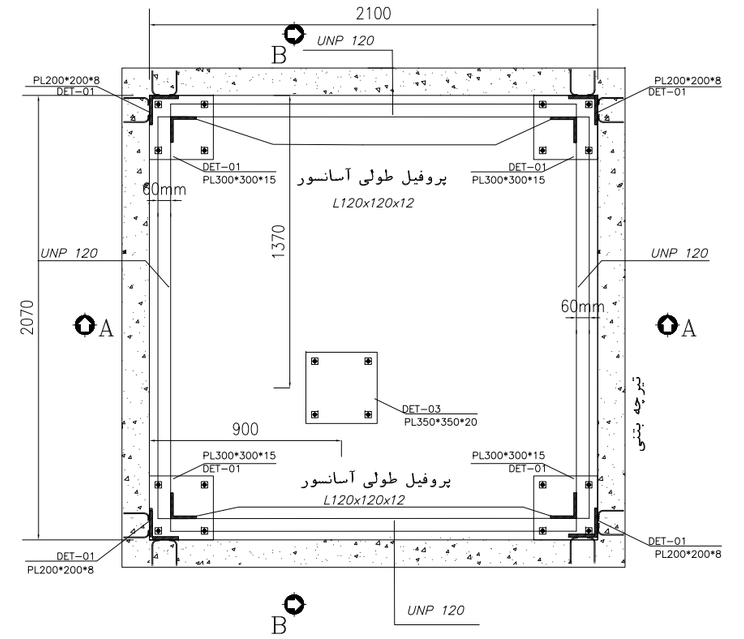

جزئیات اتصال پروفیل آسانسور به سازه بتنی

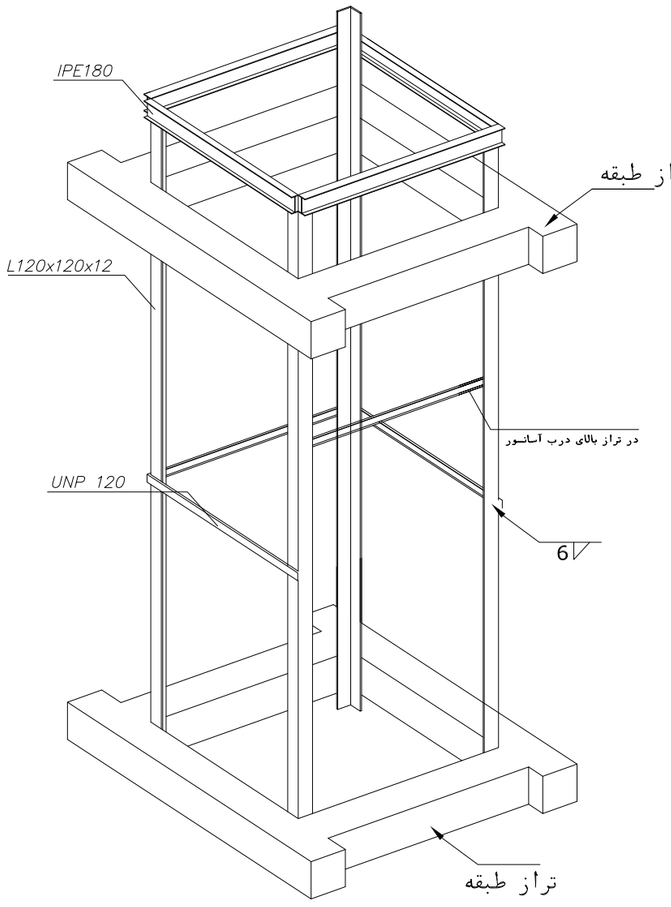

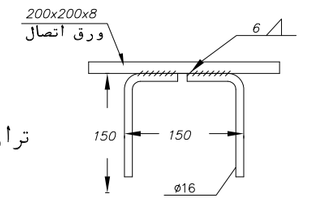

DET 01

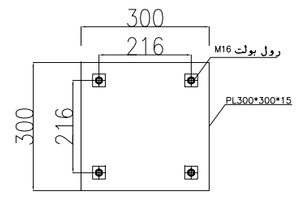

DET 02

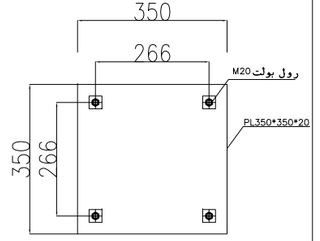

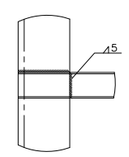

DET 04

جزئیات چاله آسانسور باید به تایید شرکت سازنده‌ی آسانسور برسد.
جهت مهار شاسیهای آسانسور می‌بایستی در چهار گوشه‌ی کف آسانسور چهار عدد پلیت به ابعاد
با چهار عدد رول بولت M16 تعبیه شود.
جهت مهار شاسی آسانسور می‌بایستی در روی تیرهای اطراف چاله آسانسور در طبقات چهار عدد پلیت به ابعاد
بادوشاخک Ø16 تعبیه شود.

NOTE :

1−UNLESS OTHERWISE NOTED ALL DIMENSIONS ARE IN MILLIMETERS.

2−MATERIAL PROERTY DATA :

f'c = 250 kg/cm²

Fy = 4000kg/cm²

Ec = 250000 kg/cm²

Es = 2100000 kg/cm²

3−PROFILE MATERIAL PROERTY DATA :

Fy = 2400kg/cm²

Fy = 3600kg/cm²

4−BAR DESIGN & IMPLANT MUST BE PERFORMED BY EXPERT COMPANY

LEGEND AND ABBREVIATION :

PART LIST

pos	MATERIAL	BAR	QTY	LENGTH&SHAPE	WEIGHT (kg) UNIT	WEIGHT (kg) TOTAL

Rev.	ISSUE DATE	DESCRIPTION	PREP. BY	CHKD. BY	APPR. BY
4					
3					
2					
1					
0	18−JULY−2022	AFC	M.M.J		

CLIENT:

PROJECT TITLE:
OZGHOL 10PER

TITLE:
STRUCTURAL DRAWING

ARIAN
ALMAS LIFT

ALMAS ASANSOR

NOMINAL LOAD(KG):750	SPEED(M/S):1.6	SCALE	SIZE	SHEET	REV
TERAVEL(MM):~35200	CAR:1200*1500		A3	1 / 1	0