

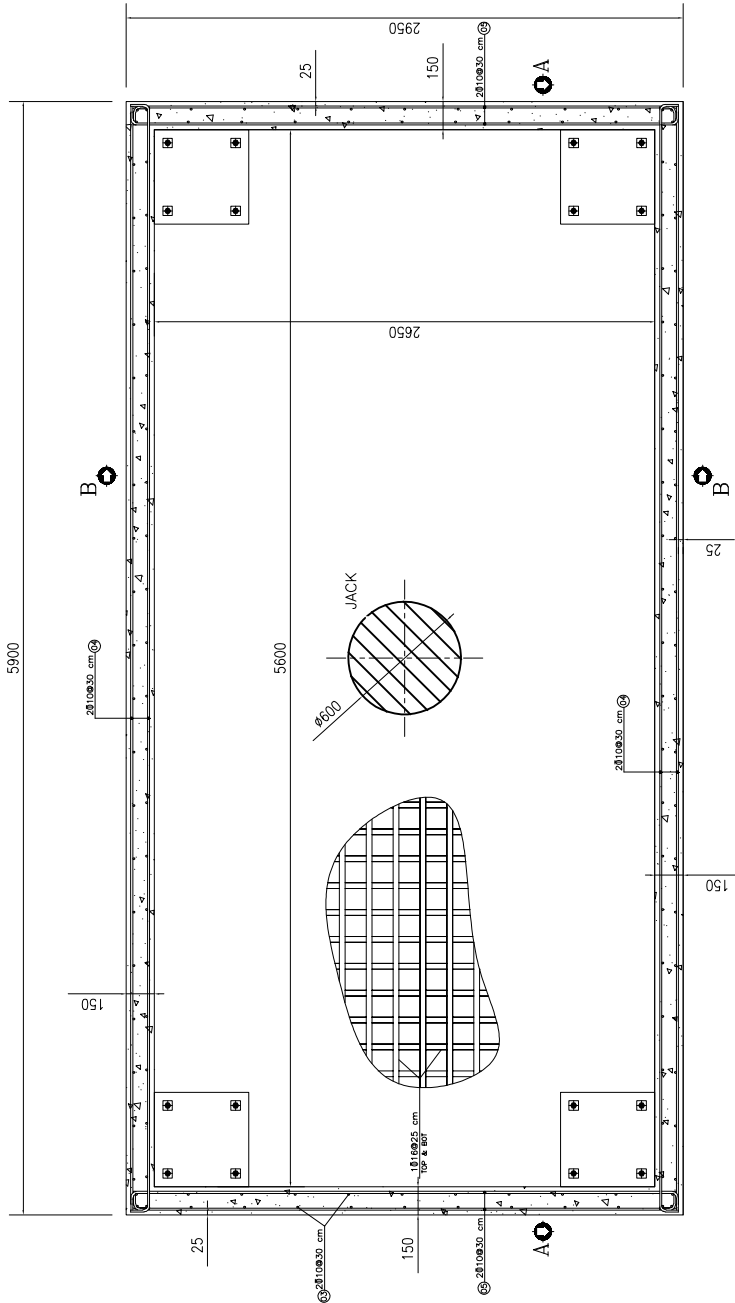
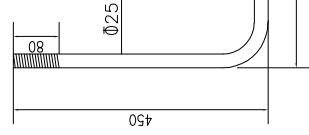
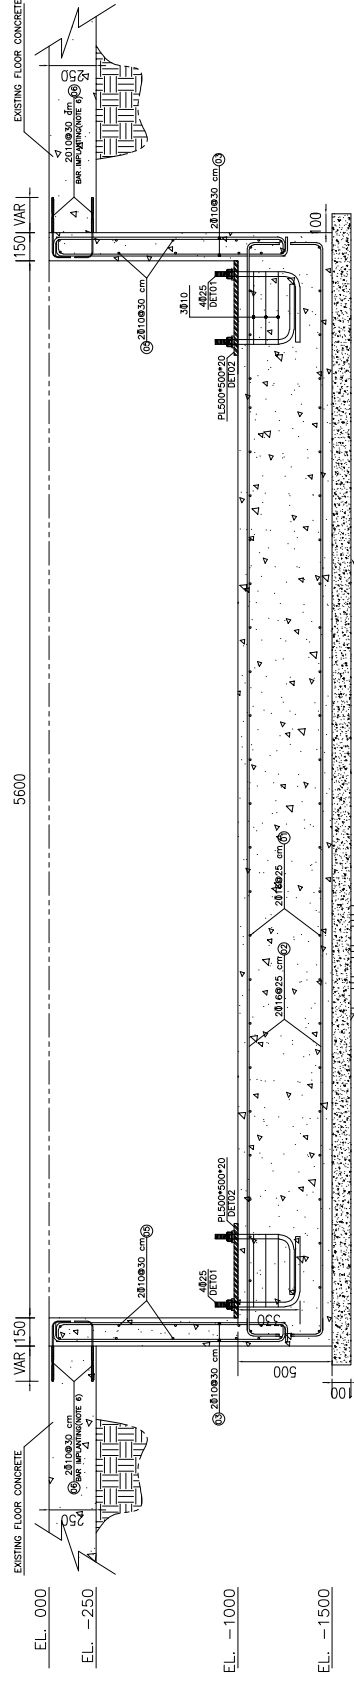


DET 02

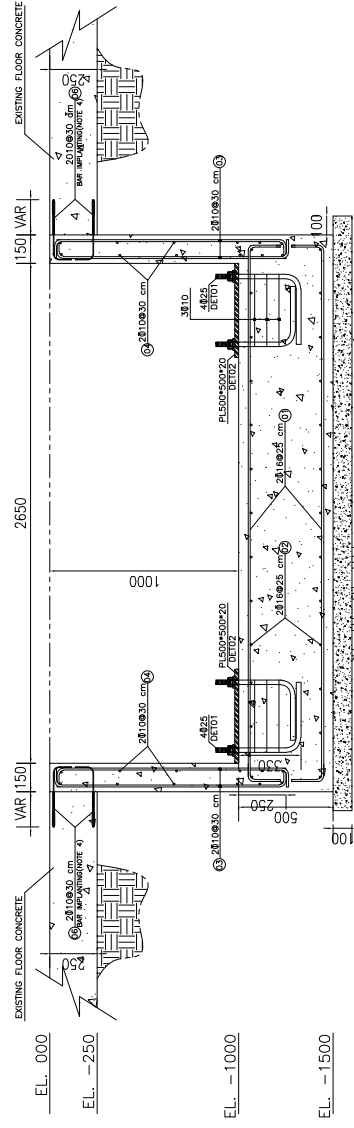

DET 01

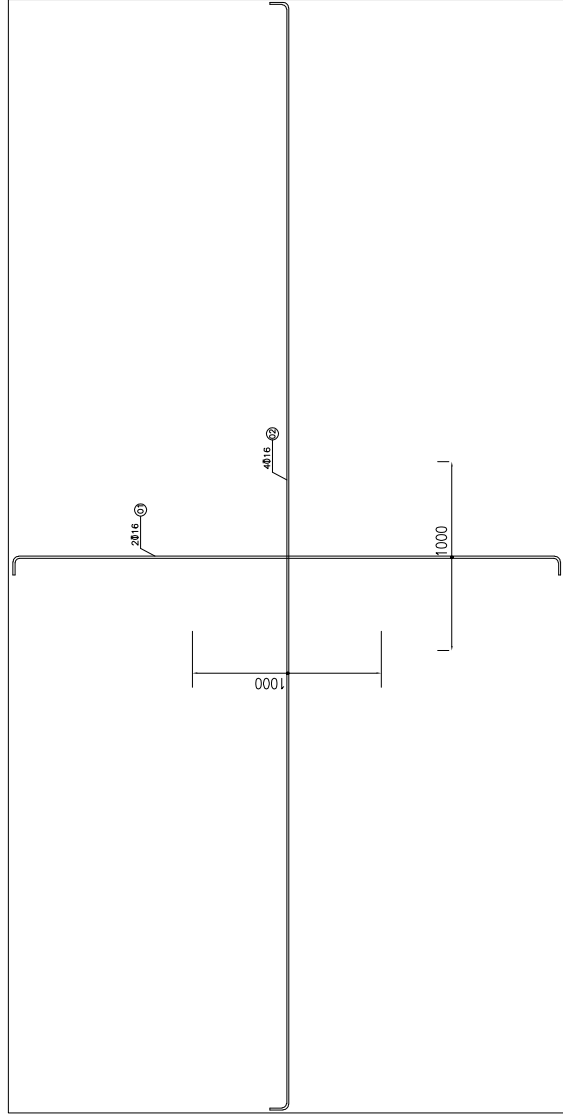

| ADDITIONAL REINFORCEMENT |
|--------------------------|
| BOT                      |

[illegible]